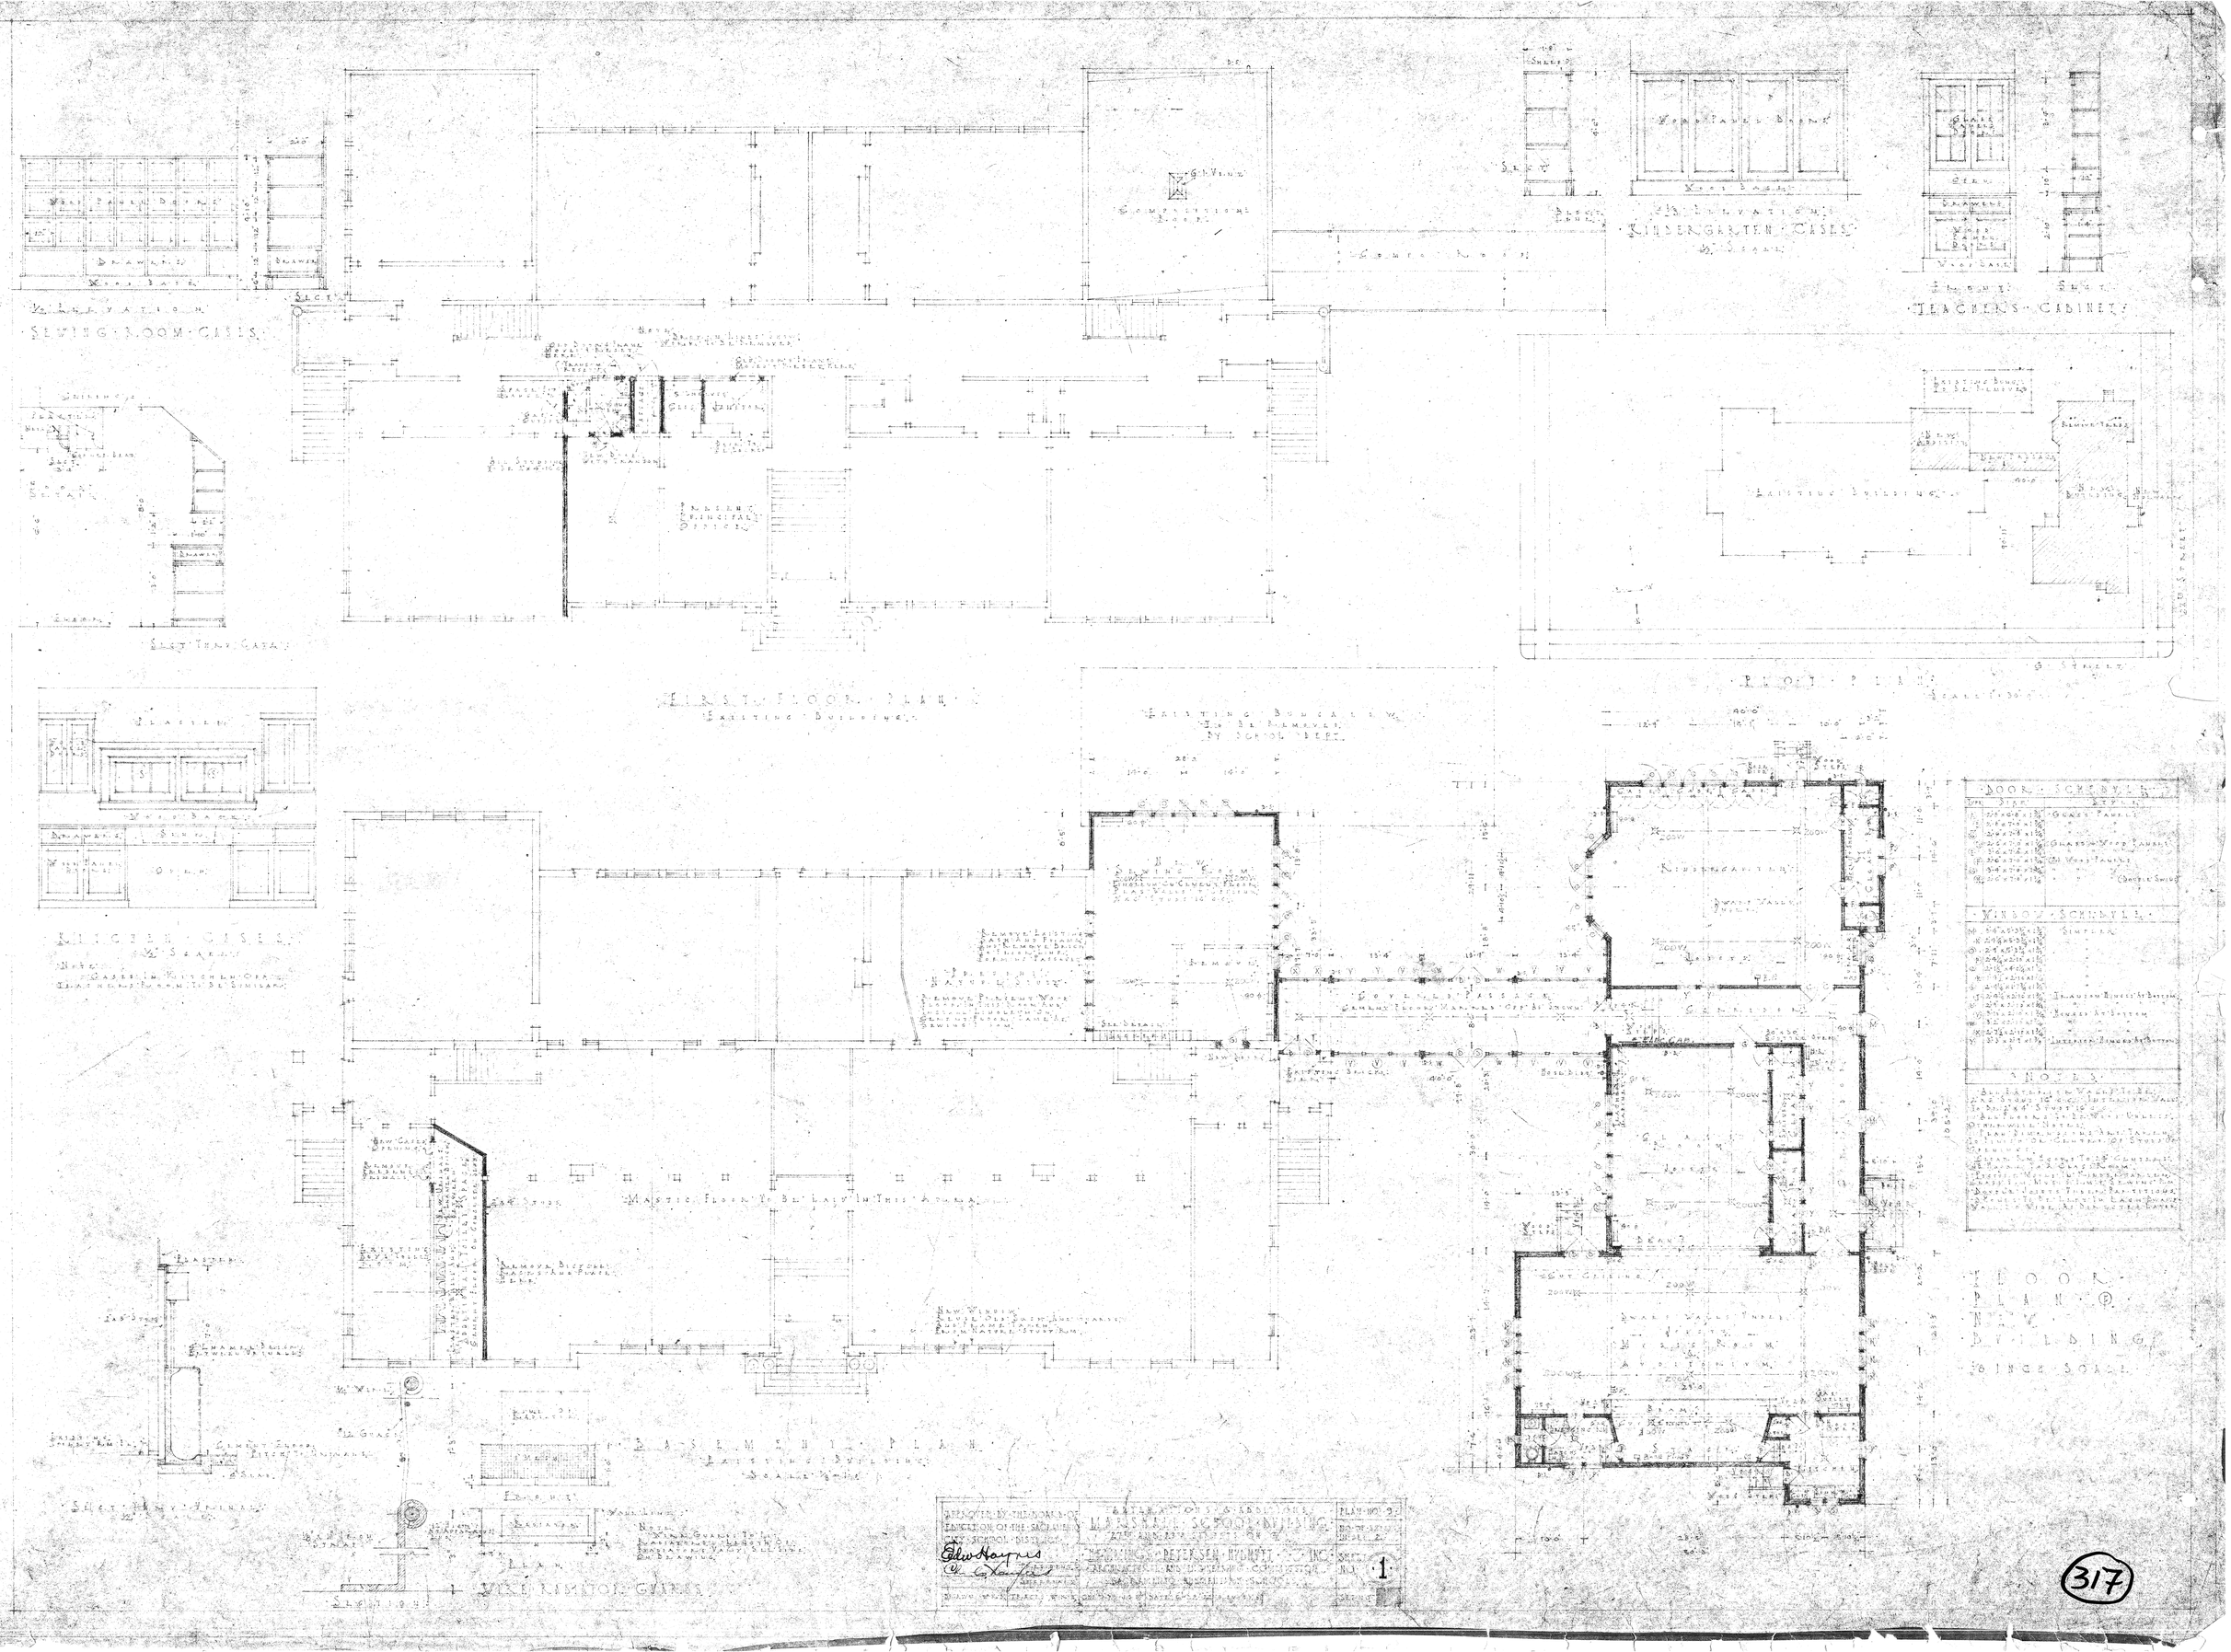
SEWING ROOM CASES
KINDERGARTEN CASES
TEACHERS CABINET
FIRST FLOOR PLAN
EXISTING BUILDING
PLOT PLAN
KITCHEN CASES
BASEMENT PLAN
DOOR SCHEDULE
WINDOW SCHEDULE
NOTES
FLOOR PLAN OF NEW BUILDING
PLAN NO. 9
1

317